REV.	DESCRIPTION	DRAWN	CHECKED	APPROVED
A	NEW RELEASE	YCH 08/18/07		LJC 08/18/07
B	DELETE WIRE GAUGE	JLZ 11/16/15'		

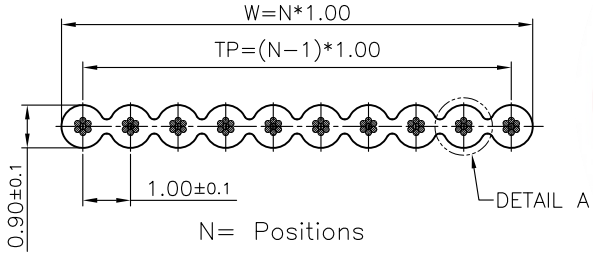

NOTES:

1. Insulation material: PVC
   Color: Grey
2. SPECIFICATION
   . Rating: 300V
   . Conductor Size: 30AWG
   . Insulation resistance: 100MΩ/km min.
3. APPLICATION
   . Internal wiring of computers,electronic exchanges,measurement control devices, business machines,communication devices, and other electronic equipment.
4. Product Number Code
   DS1057−01 − X X X X X − X
   - Packing Specifications
     30.5: 30.5m/reel
     76.5: 76.5m/reel
   - Edge mark
     R:Red mark
     F:Flower mark
   - Wire diameter
     1: ø0.100 (30AWG)
   - Wire AWG
     30: 30AWG
   - Cable color
     A: Gray
   - No.Of positions
     10: 10pin
     64: 64pin

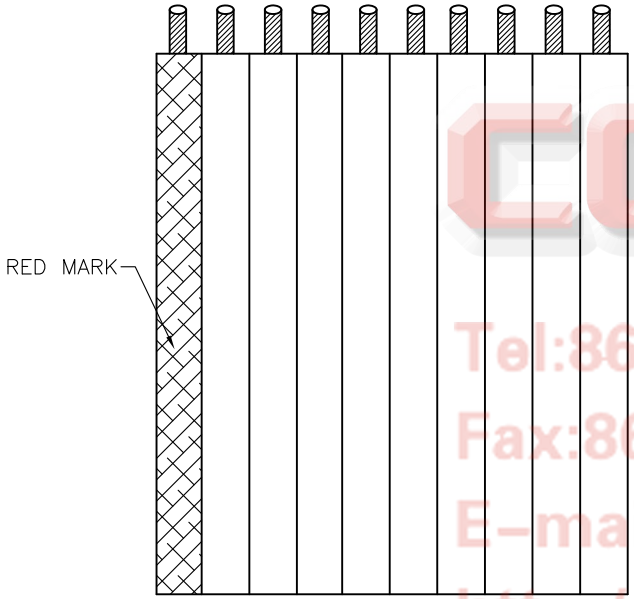

Number	Dimensions			Max. conductor resistance DC 20°C Ω/m
	TP(mm)	W(mm)	Tolerance	
10	9.00	10.00	±0.30	ø0.100<0.397
14	13.00	14.00	±0.30	
16	15.00	16.00	±0.30	
20	19.00	20.00	±0.30	
24	23.00	24.00	±0.30	
26	25.00	26.00	±0.30	
30	29.00	30.00	±0.30	
34	33.00	34.00	±0.40	
40	39.00	40.00	±0.40	
50	49.00	50.00	±0.40	
60	59.00	60.00	±0.40	
64	63.00	64.00	±0.40	

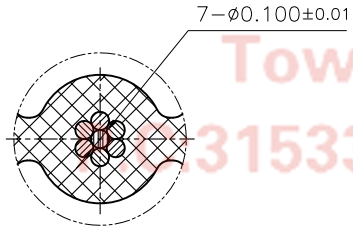

detail A
3:1

GENERAL TOLERANCE		ANGLE TOLERANCE	
X.	±0.60	X.	±5°
.X	±0.38	.X	±3°
.XX	±0.25	.XX	±2°

DRAWING TYPE	CUSTOMER		
SCALE	1:1	SHEET	1 OF 1
DRAWING NO.	C−DS1057−01−XXXXX−B		

PROJECTION		TITLE	UL 2651 PITCH 1.00mm FLAT CABLE
UNITS	mm		
SHEET SIZE	A4	SERIES	DS1057−01

晨翔电子有限公司
CONNFLY ELECTRONIC CO. LTD

CONNFLY®
Tel:86−574−63508717
Fax:86−574−63510817
E−mail:sale@connfly.com
http://www.connfly.com
Add:East Industry Zone KuangYan
Town Cixi Ningbo China
315333